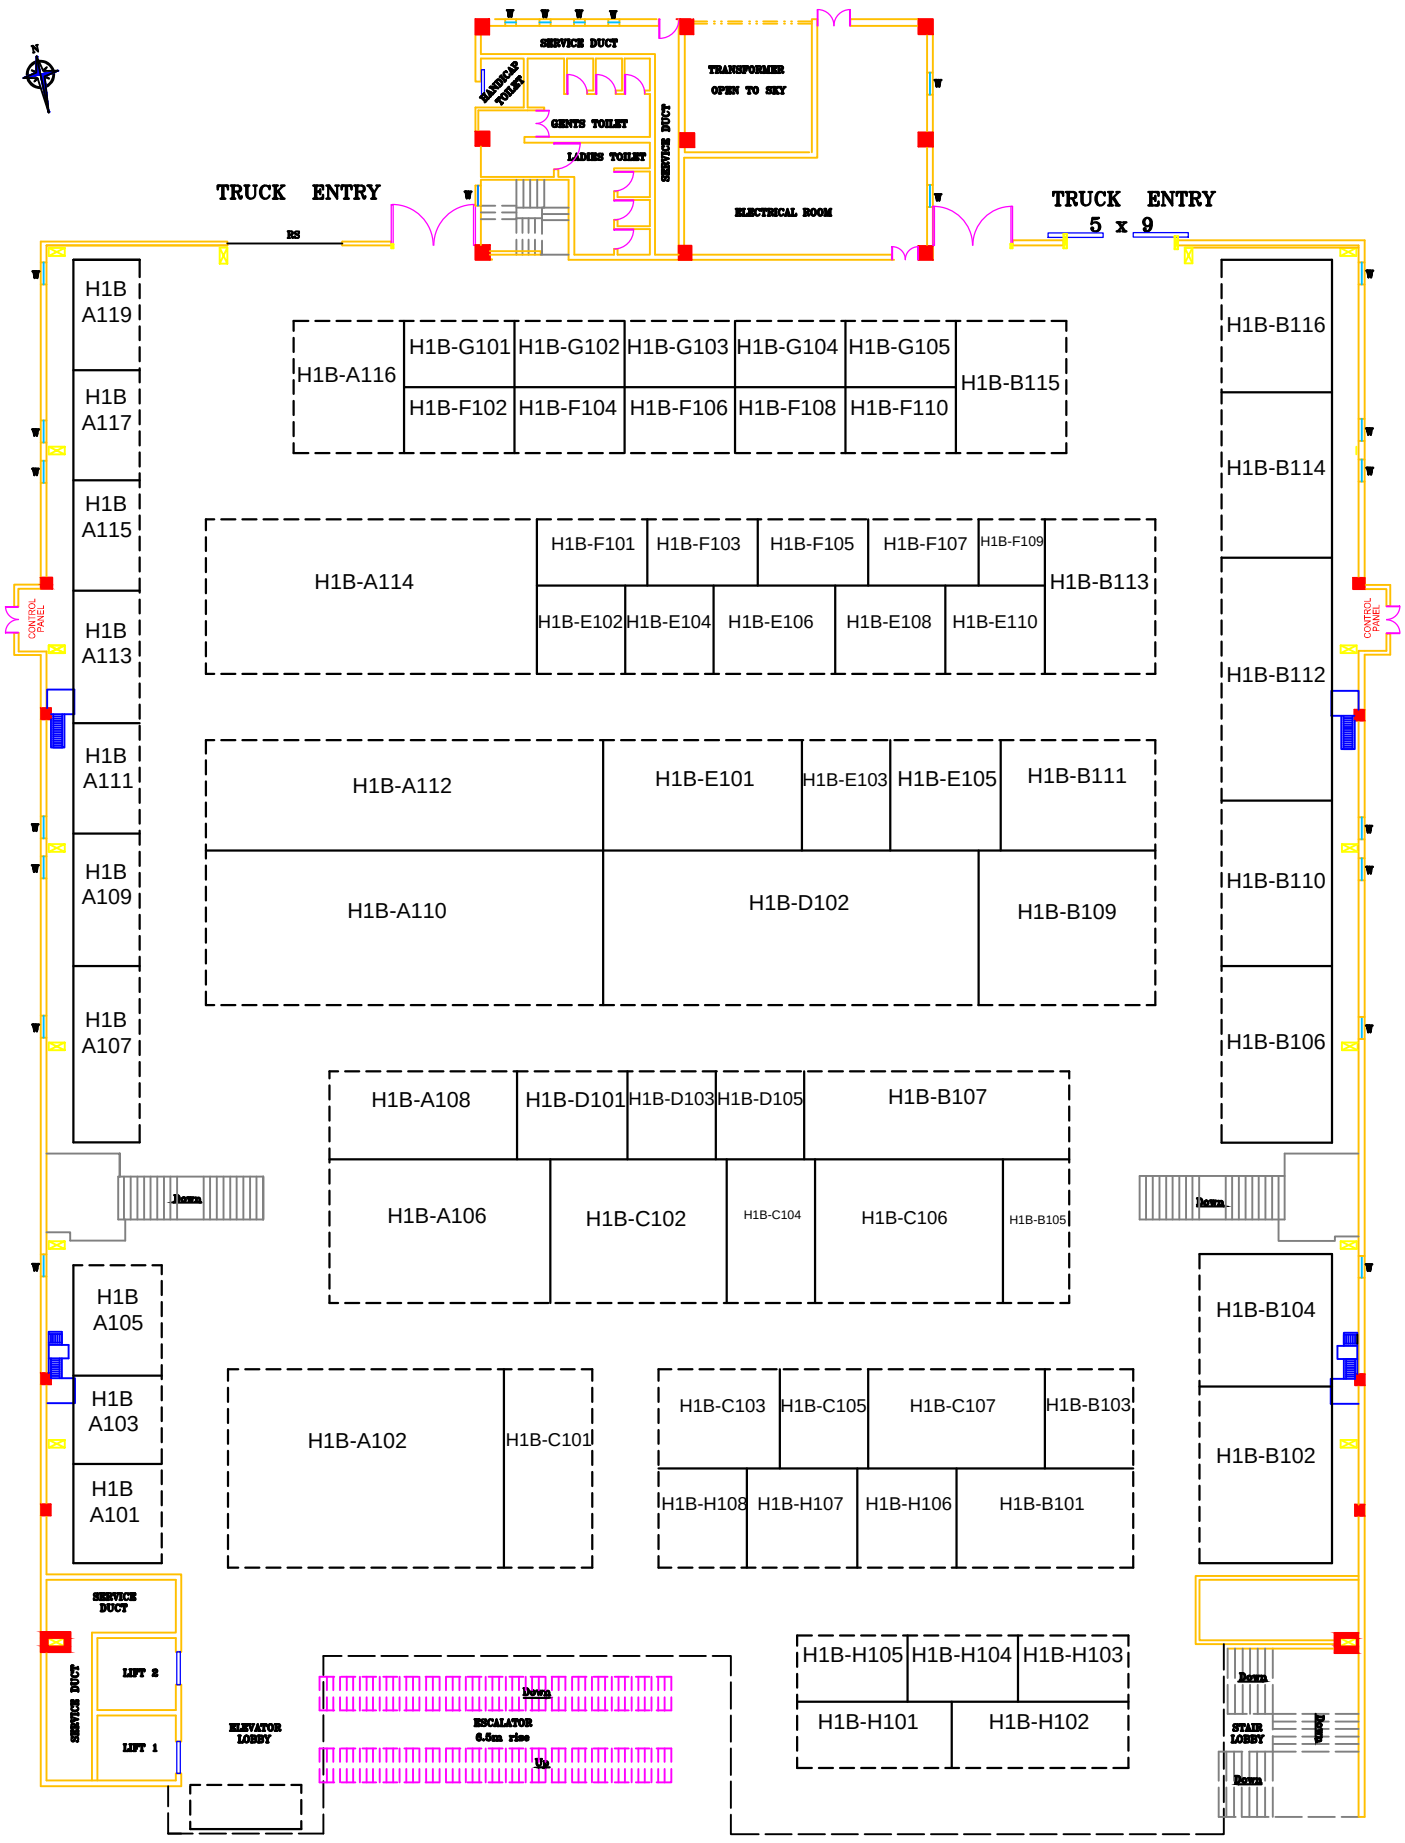

LAYOUT PLAN
HALL 1B